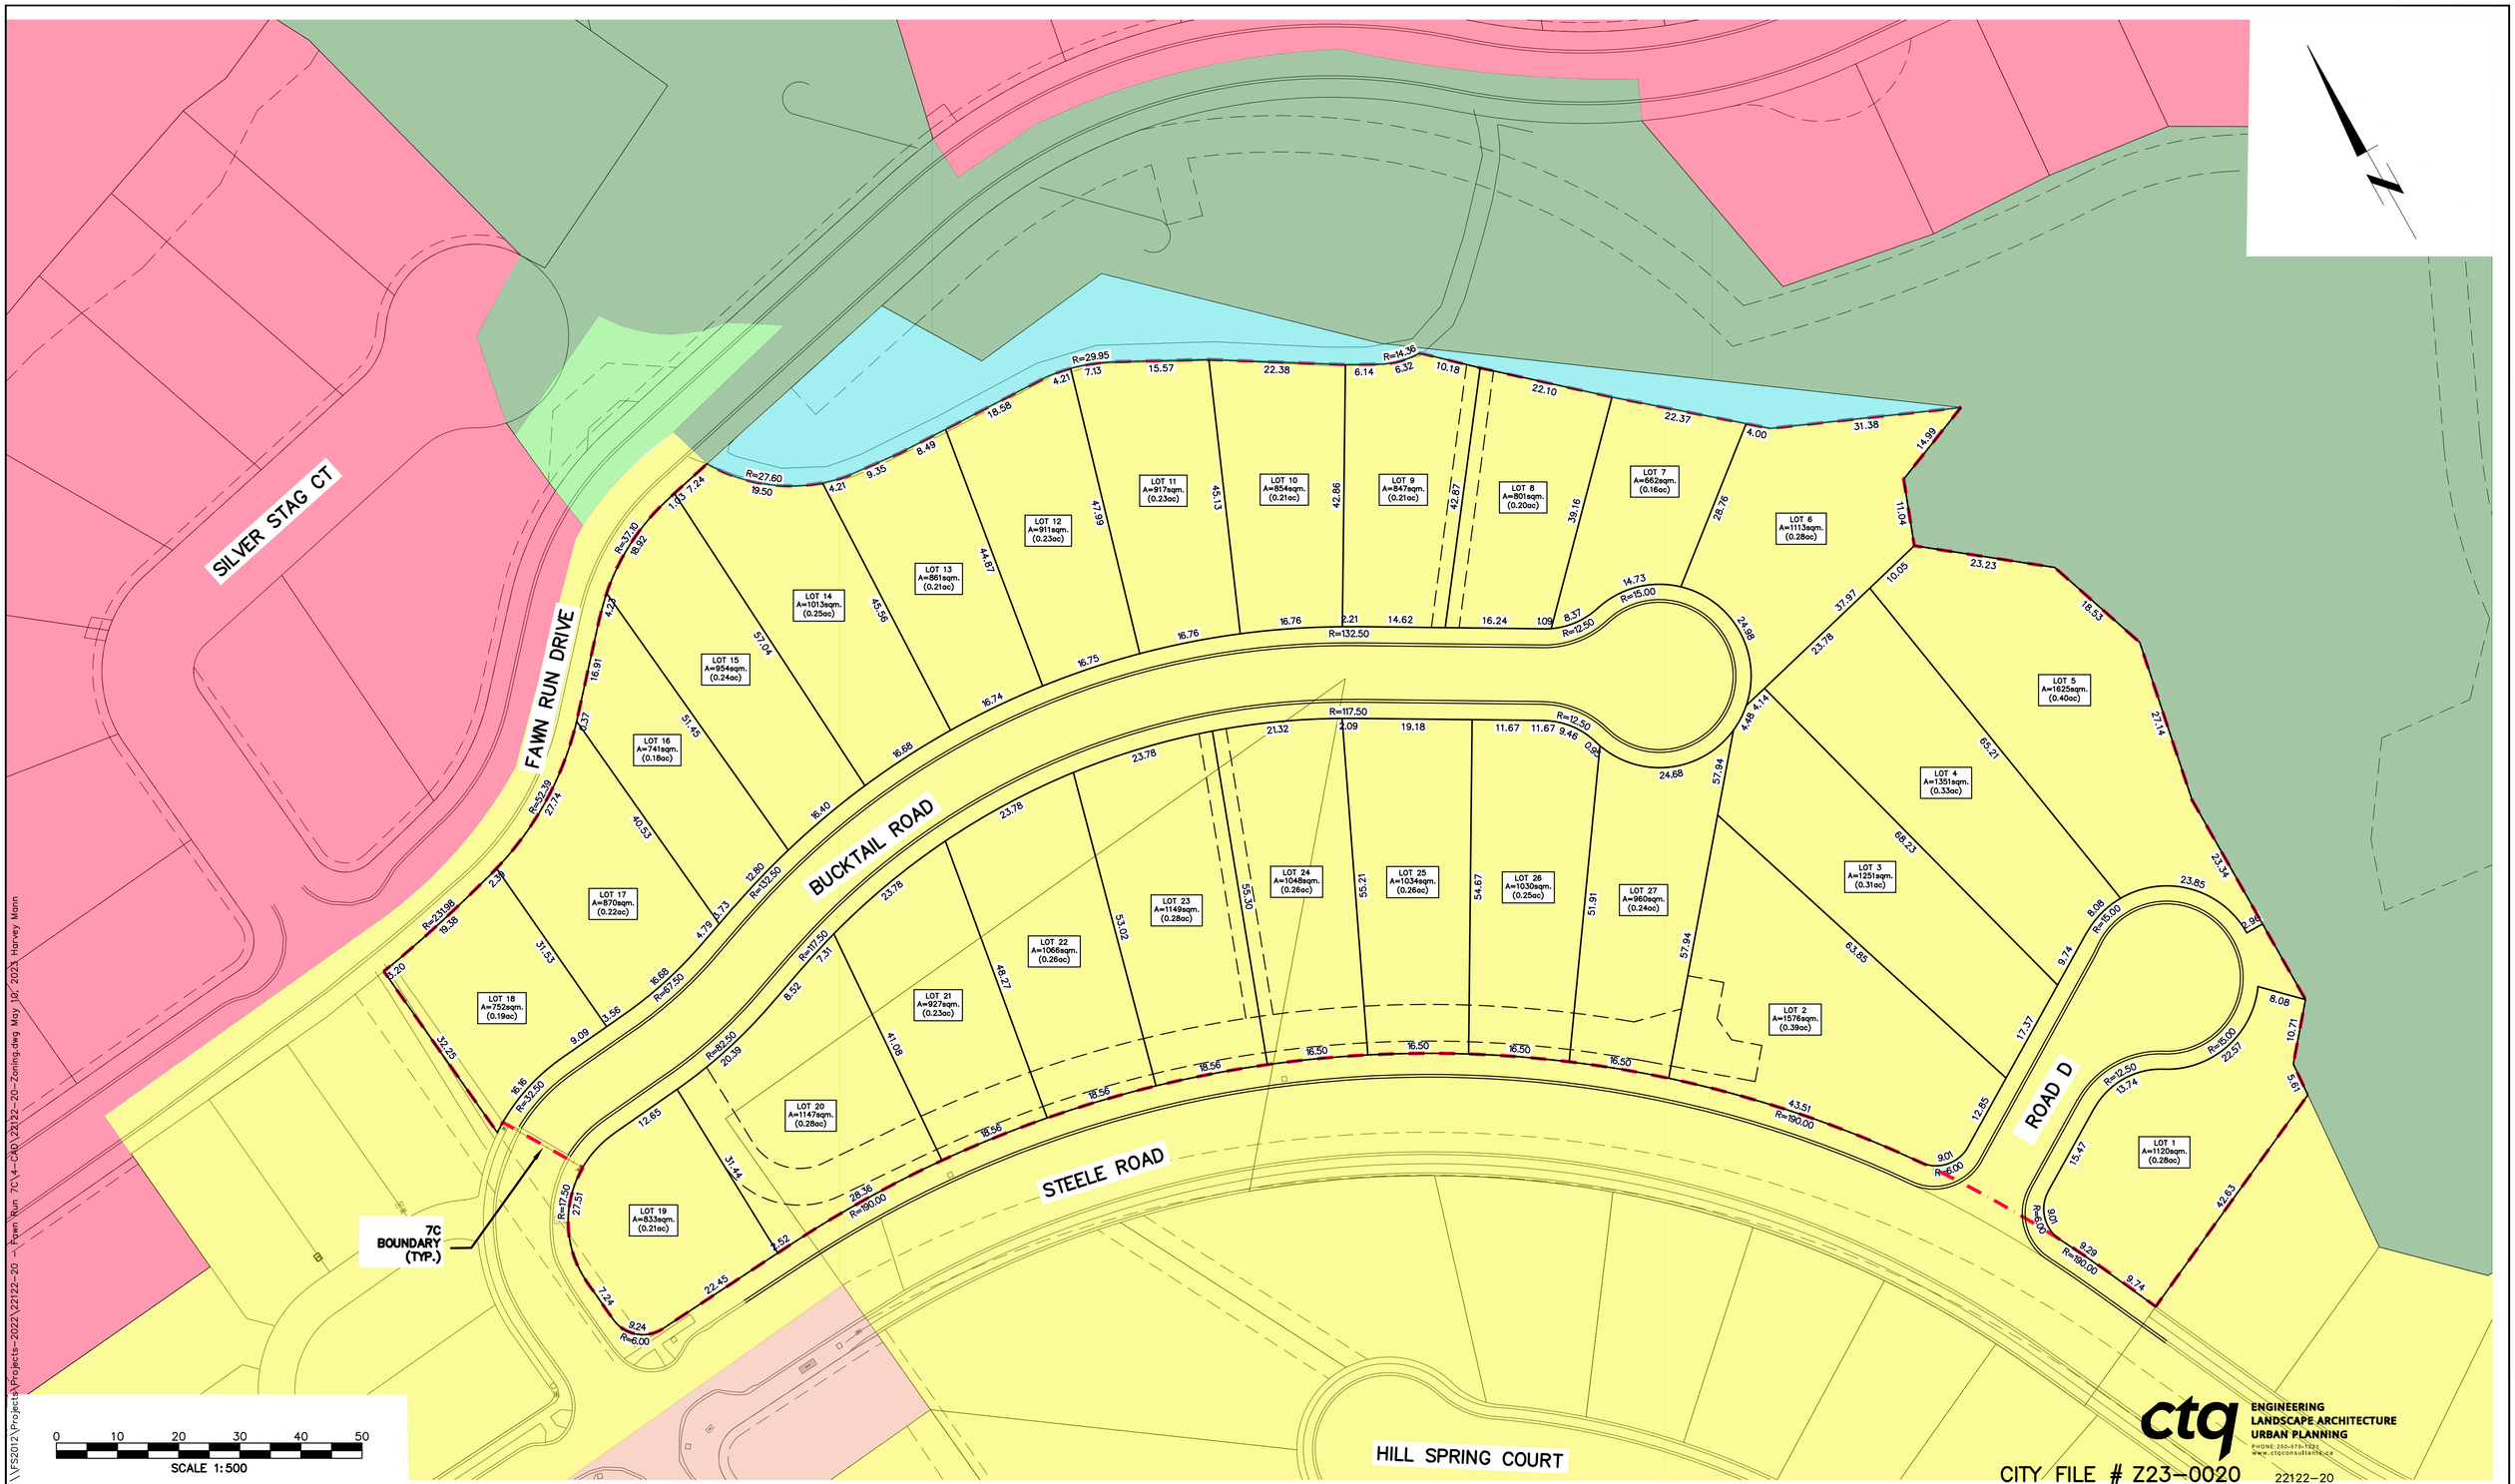

0 10 20 30 40 50

SCALE 1:500

Legend

- P3 – PARKS AND OPEN SPACE
- RR1 – LARGE LOT RURAL RESIDENTIAL
- RU2 – MEDIUM LOT HOUSING
- P4 – UTILITIES
- RU1 – LARGE LOT HOUSING
- RU3 – SMALL LOT HOUSING

No.	YY.MM.DD	By	Issued	Chkd	No.	YY.MM.DD	By	Revision	Chkd
1	23.05.09	SC	FOR PROPOSED ZONING	HK	1	23.05.09	HM	ZONING BOUNDARIES	HK

ctq ENGINEERING LANDSCAPE ARCHITECTURE URBAN PLANNING
PHONE: 250-979-1221
www.ctqconsultants.ca

CITY FILE # Z23-0020 22122-20

City of Kelowna

Drawn	HM
Design	HM
Approved	
Date	MAY 2023
Scale	1:500

THE CITY OF KELOWNA
ENGINEERING DEPARTMENT

FAWN RUN
PHASE 7C
PROPOSED ZONING

Division: MUNICIPAL

Drawing No.: C-503

Rev No.: 1